
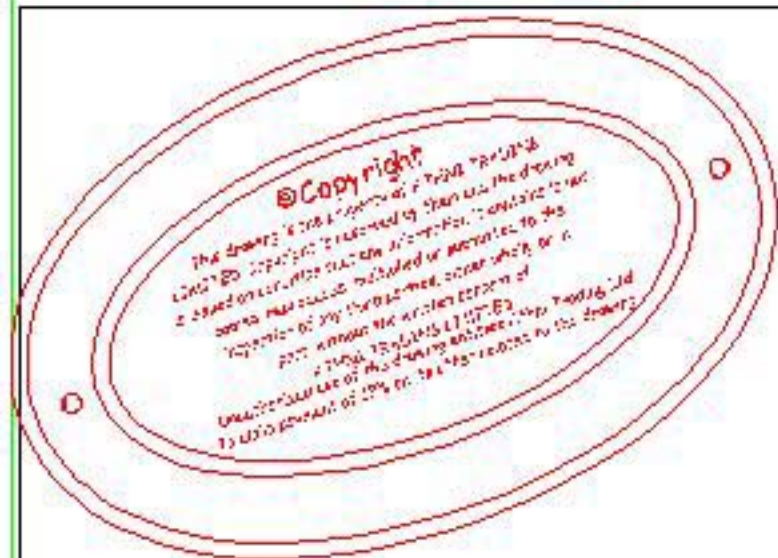


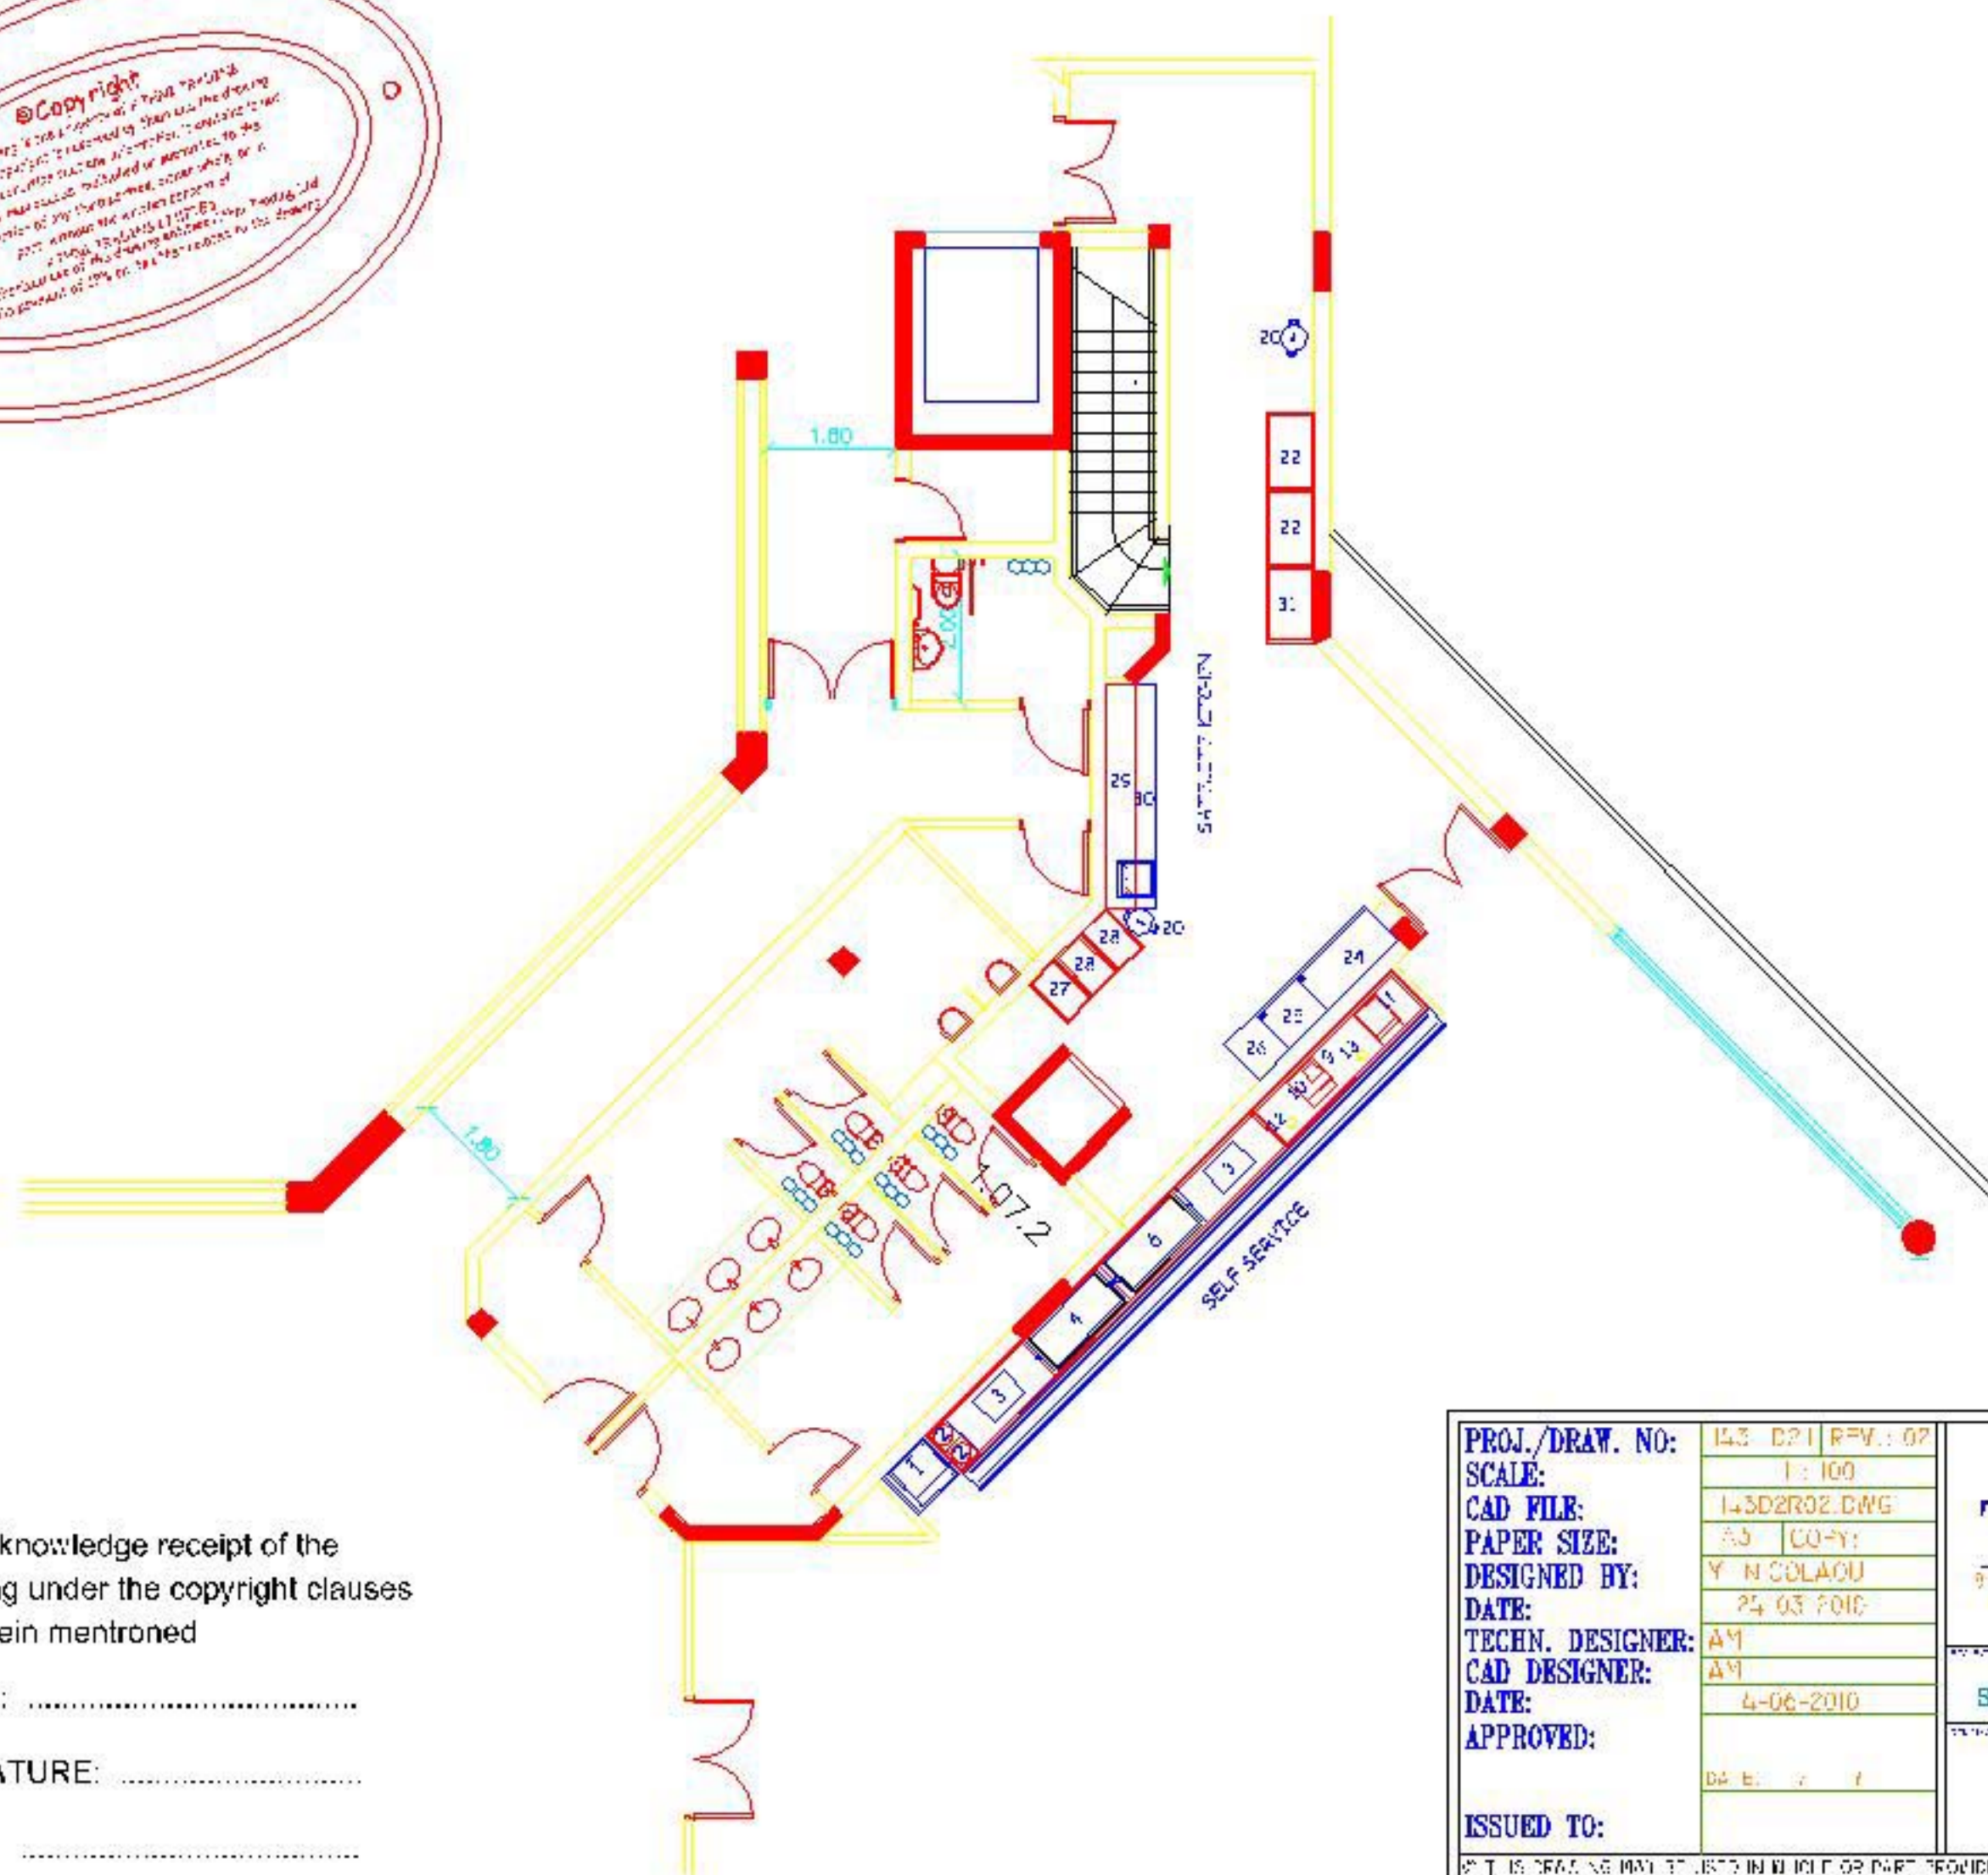

We acknowledge receipt of the drawing under the copyright clauses as herein mentrioned

NAME:

SIGNATURE:

DATE:

PROJ./DRAW. NO:	143 D21 REV: 02
SCALE:	1: 100
CAD FILE:	143D2R02.DWG
PAPER SIZE:	A3 COPY:
DESIGNED BY:	Y. N. COLACU
DATE:	24.03.2010
TECHN. DESIGNER:	AY
CAD DESIGNER:	AY
DATE:	4-06-2010
APPROVED:	
ISSUED TO:	

ATHNI TRADING LTD 9 APOLEONAVAROU ST. 11527 COR. SUITE 101, 101504 TEL: 00357 2242222 FAX: 00357 2242222 NICOSIA - CYPRUS	
SYNEDRIAKO REPRESENTATIVES No2 SELF SERVICE PRELIMINARY GROUND FLOOR	
FINAL MASTER PLAN	

© In the event of no cooperation ATHNI TRADING LTD has the right to inspect the final equipment lay out at site when concluded