


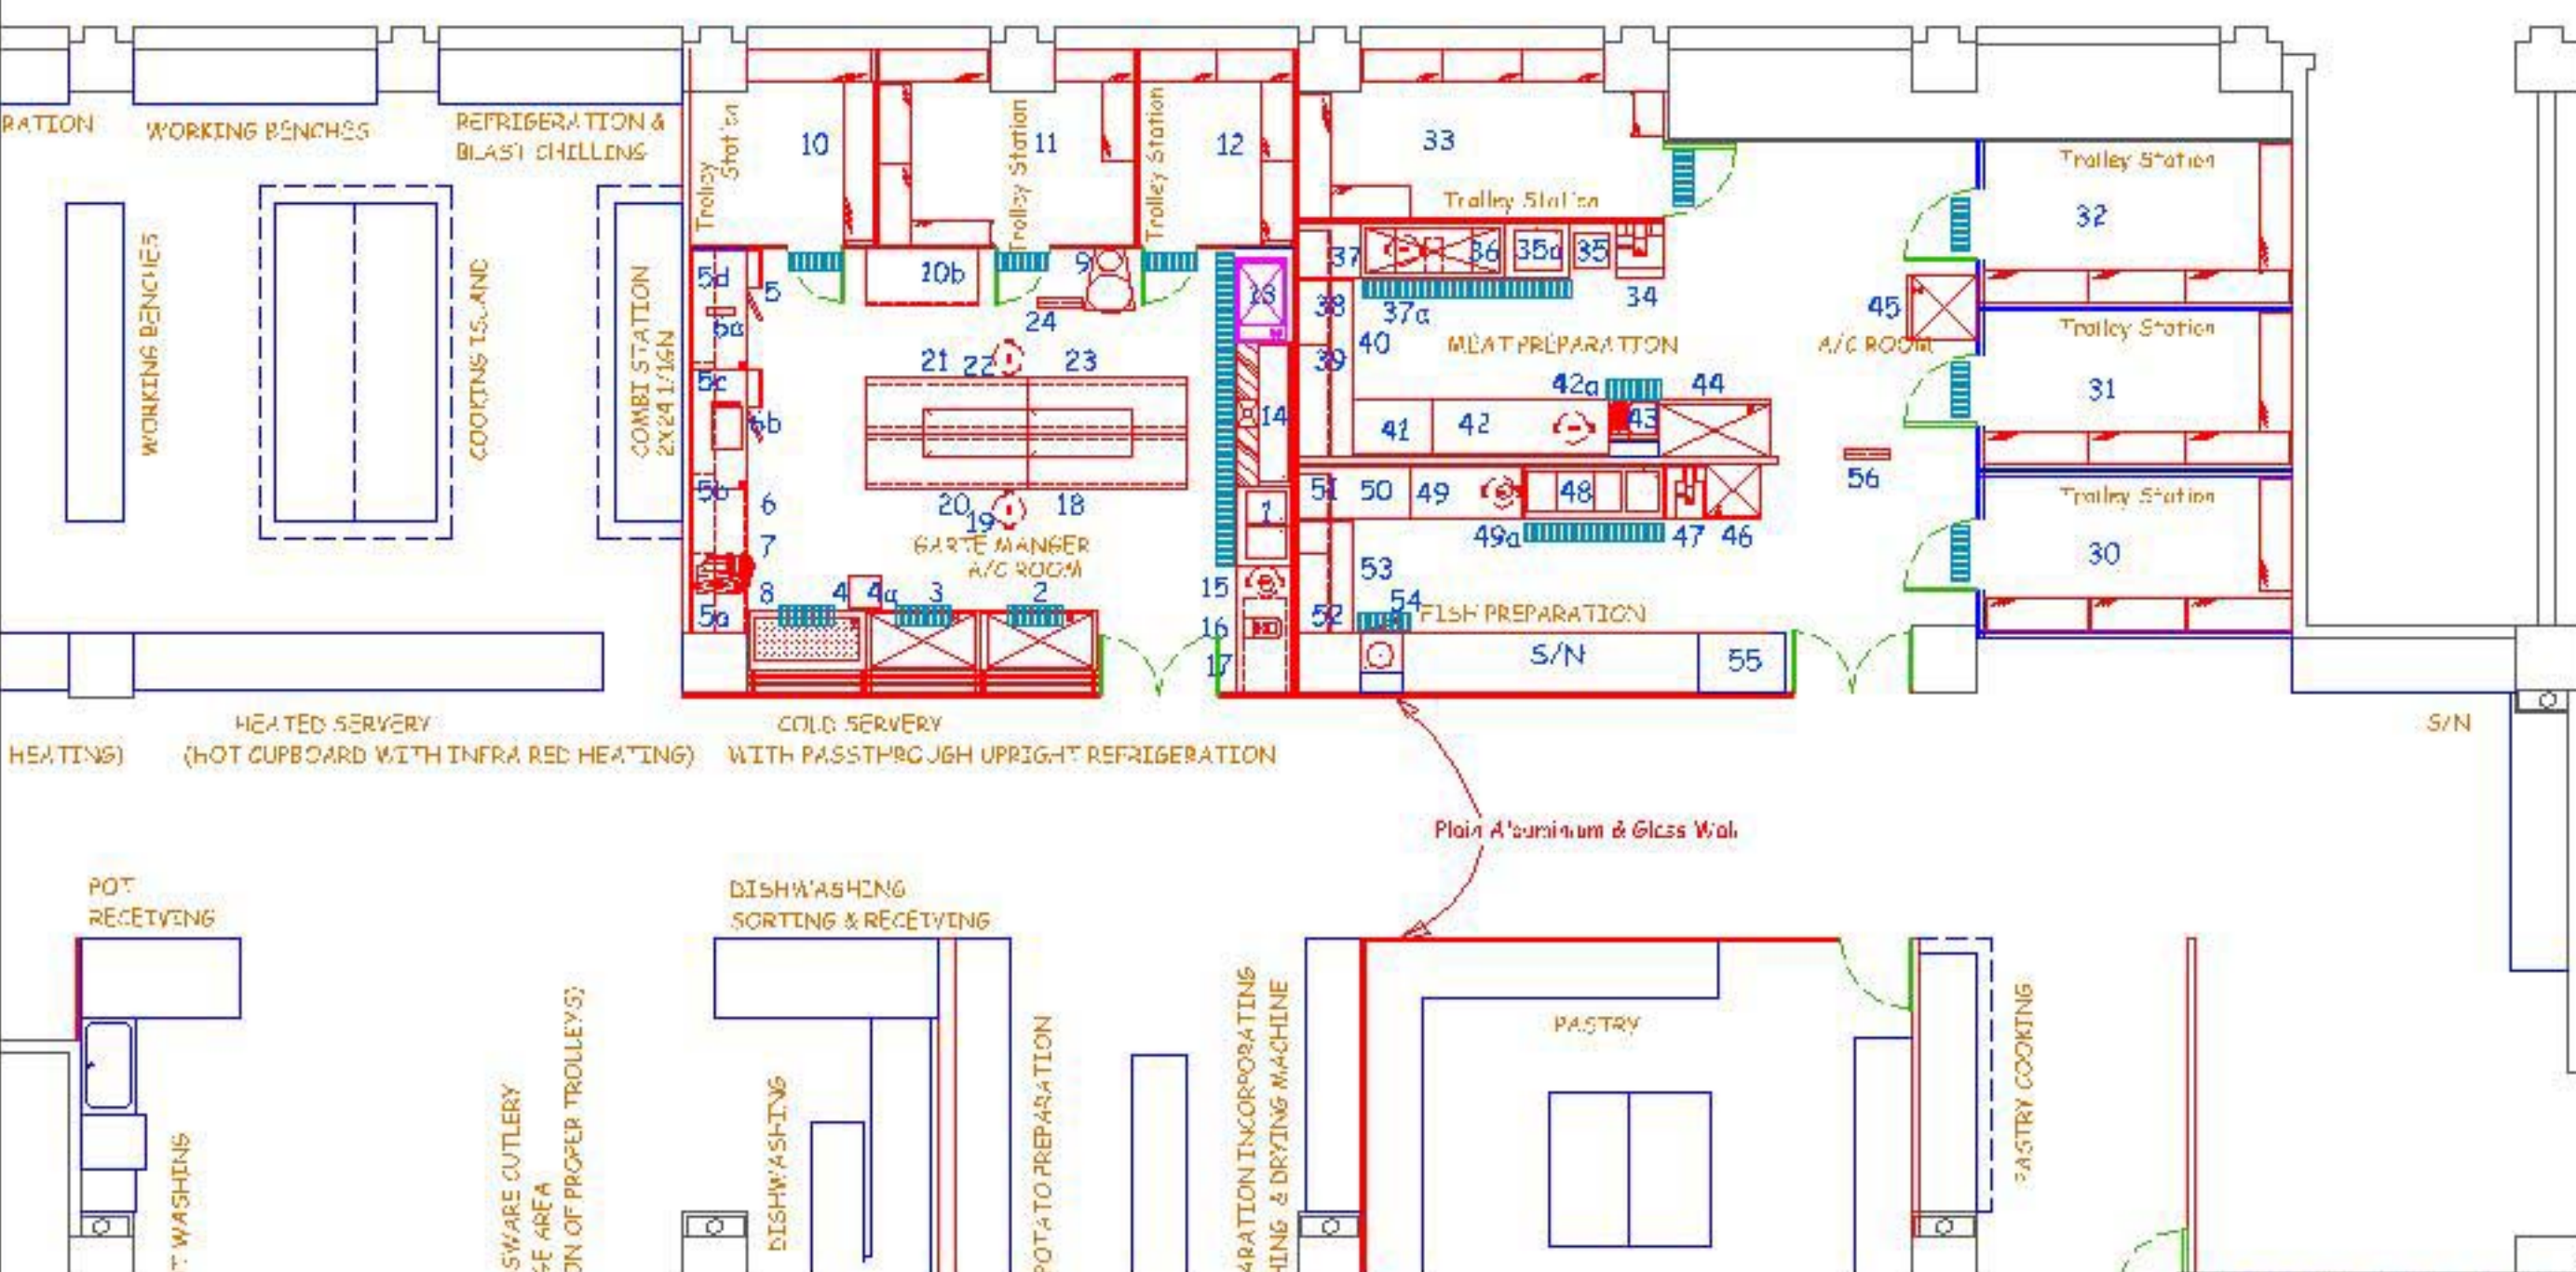

|                  |                |
|------------------|----------------|
| PROJ./DRAW. NO:  | 0357-121.00    |
| SCALE:           | 1:100          |
| CAD FILE:        | 0357-121.00.01 |
| PAPER SIZE:      | A1             |
| DESIGNED BY:     | 0357-121.00.01 |
| DATE:            | 01/01/2008     |
| TECHN. DESIGNER: | 0357-121.00.01 |
| CAD DESIGNER:    | 0357-121.00.01 |
| DATE:            | 01/01/2008     |
| APPROVED:        |                |
| ISSUED TO:       |                |

**ATHNI TRADING LTD**  


**ATHENS INTER-CONTINENTAL**  
**MAIN KITCHEN MASTER PLAN**  
**GARTE MANGER & BUTCHERY SERVICES**

In the event of no cooperation ATHNI TRADING LTD has the right to inspect the final equipment layout at site when concluded