ATHNI
TRADING LTD
15 STASINOS AVE. 2ND FLOOR.OFFICE No 5 P.O.BOX 21925
TEL:02-765300 FAX:02-757159 NICOSIA - CYPRUS

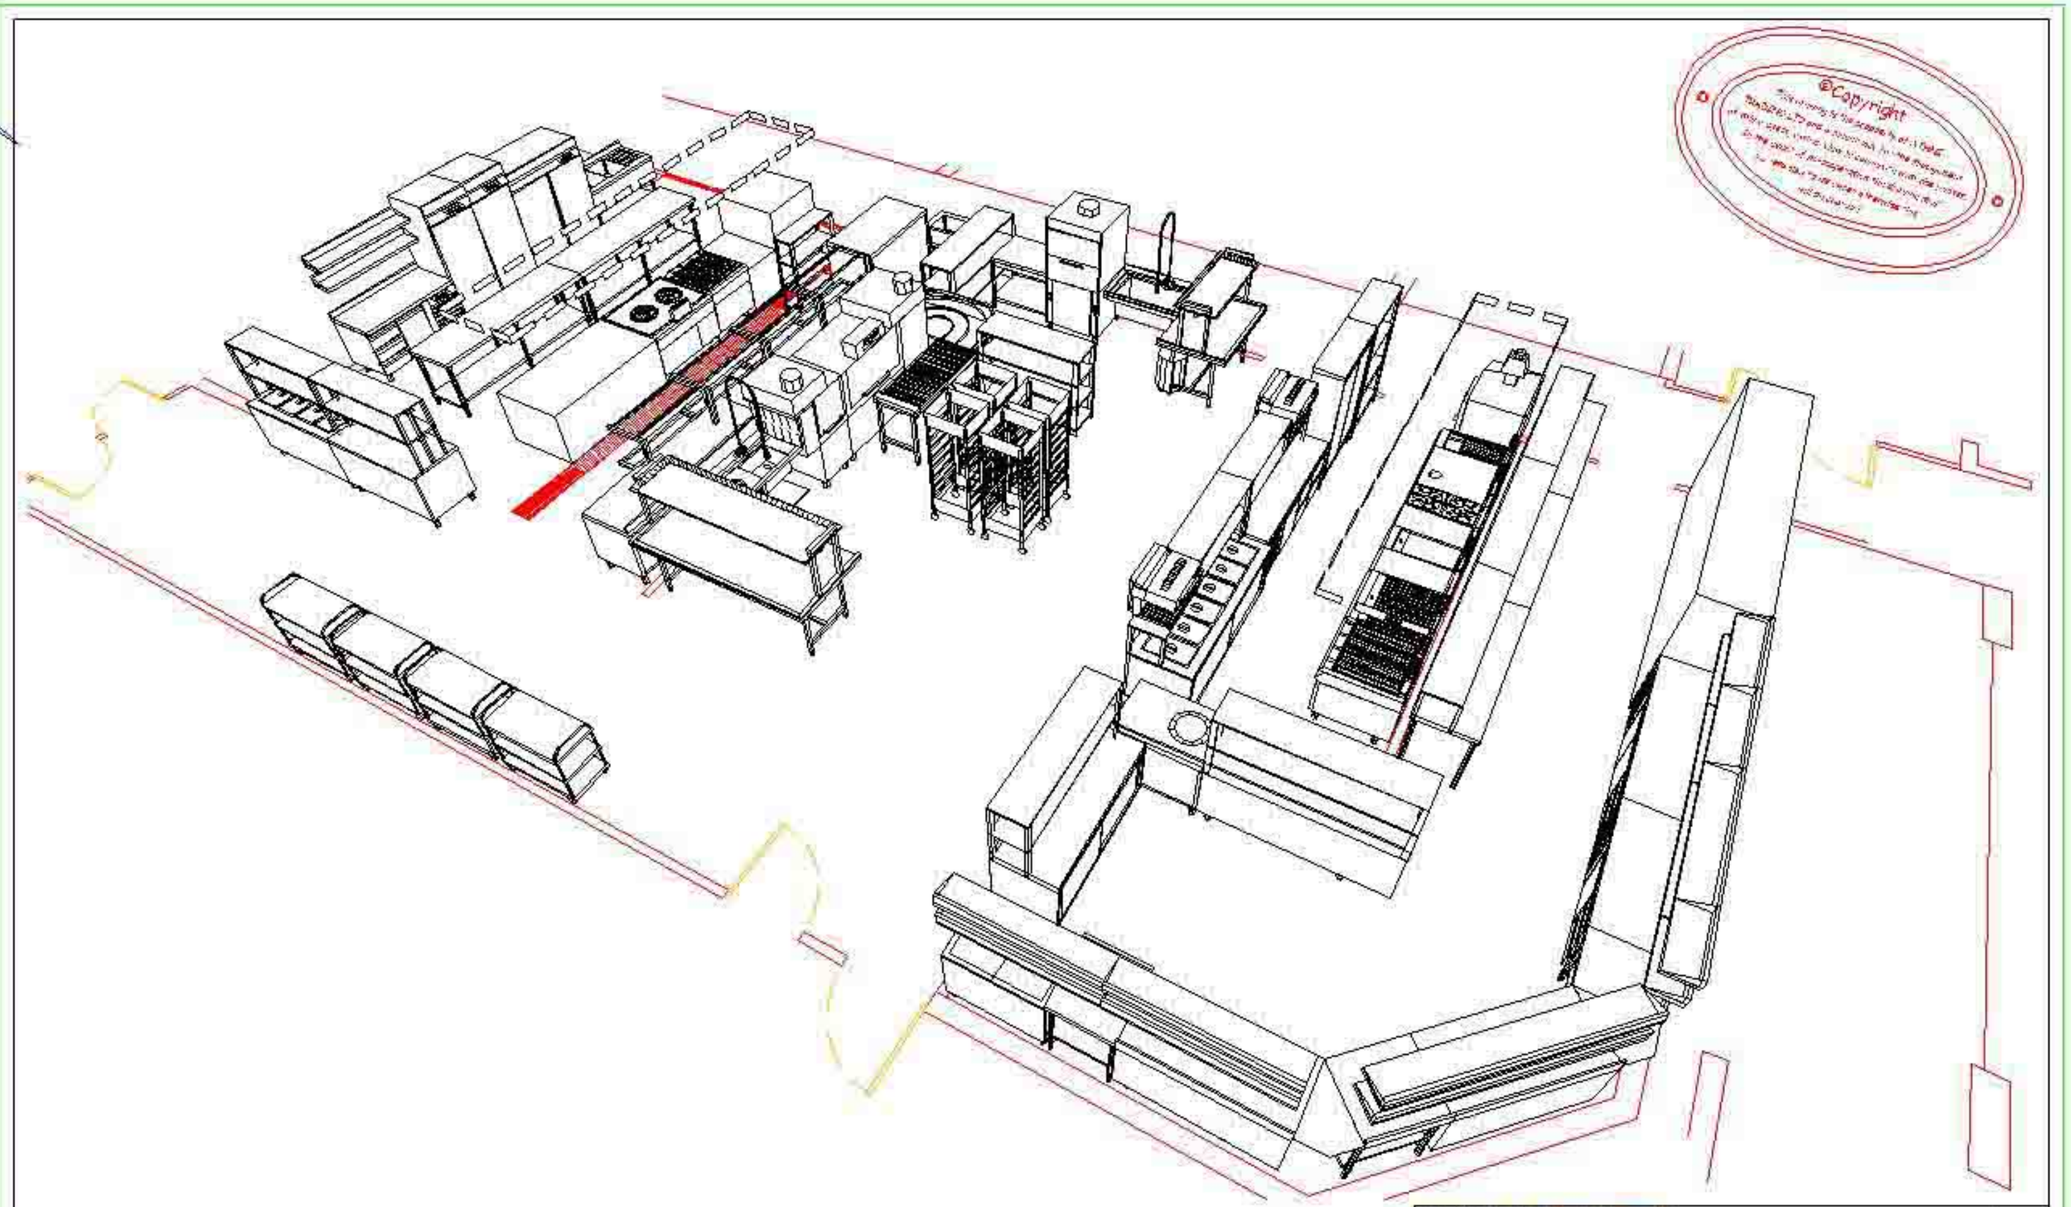

©Copyright

PROJ./DRAW. NO:	
SCALE:	
CAD FILE:	
PAPER SIZE:	
DESIGNED BY:	
DATE:	
TECHN. DESIGNER:	
CAD DESIGNER:	
DATE:	
APPROVED:	
ISSUED TO:	

ATHNI TRADING LTD

FOUR SEASON HOTEL
NEW KITCHEN
PERSPECTIVE 315 VIEW

THIS DRAWING MAY BE USED FOR ARCHITECTURAL PURPOSES ONLY WITH THE ATHNI TRADING LTD NAME AND LOGO ARE VISIBLE IN ANY REPRODUCTION

In the event of no cooperation ATHNI TRADING LTD has the right to inspect the final equipment lay out at site when concluded