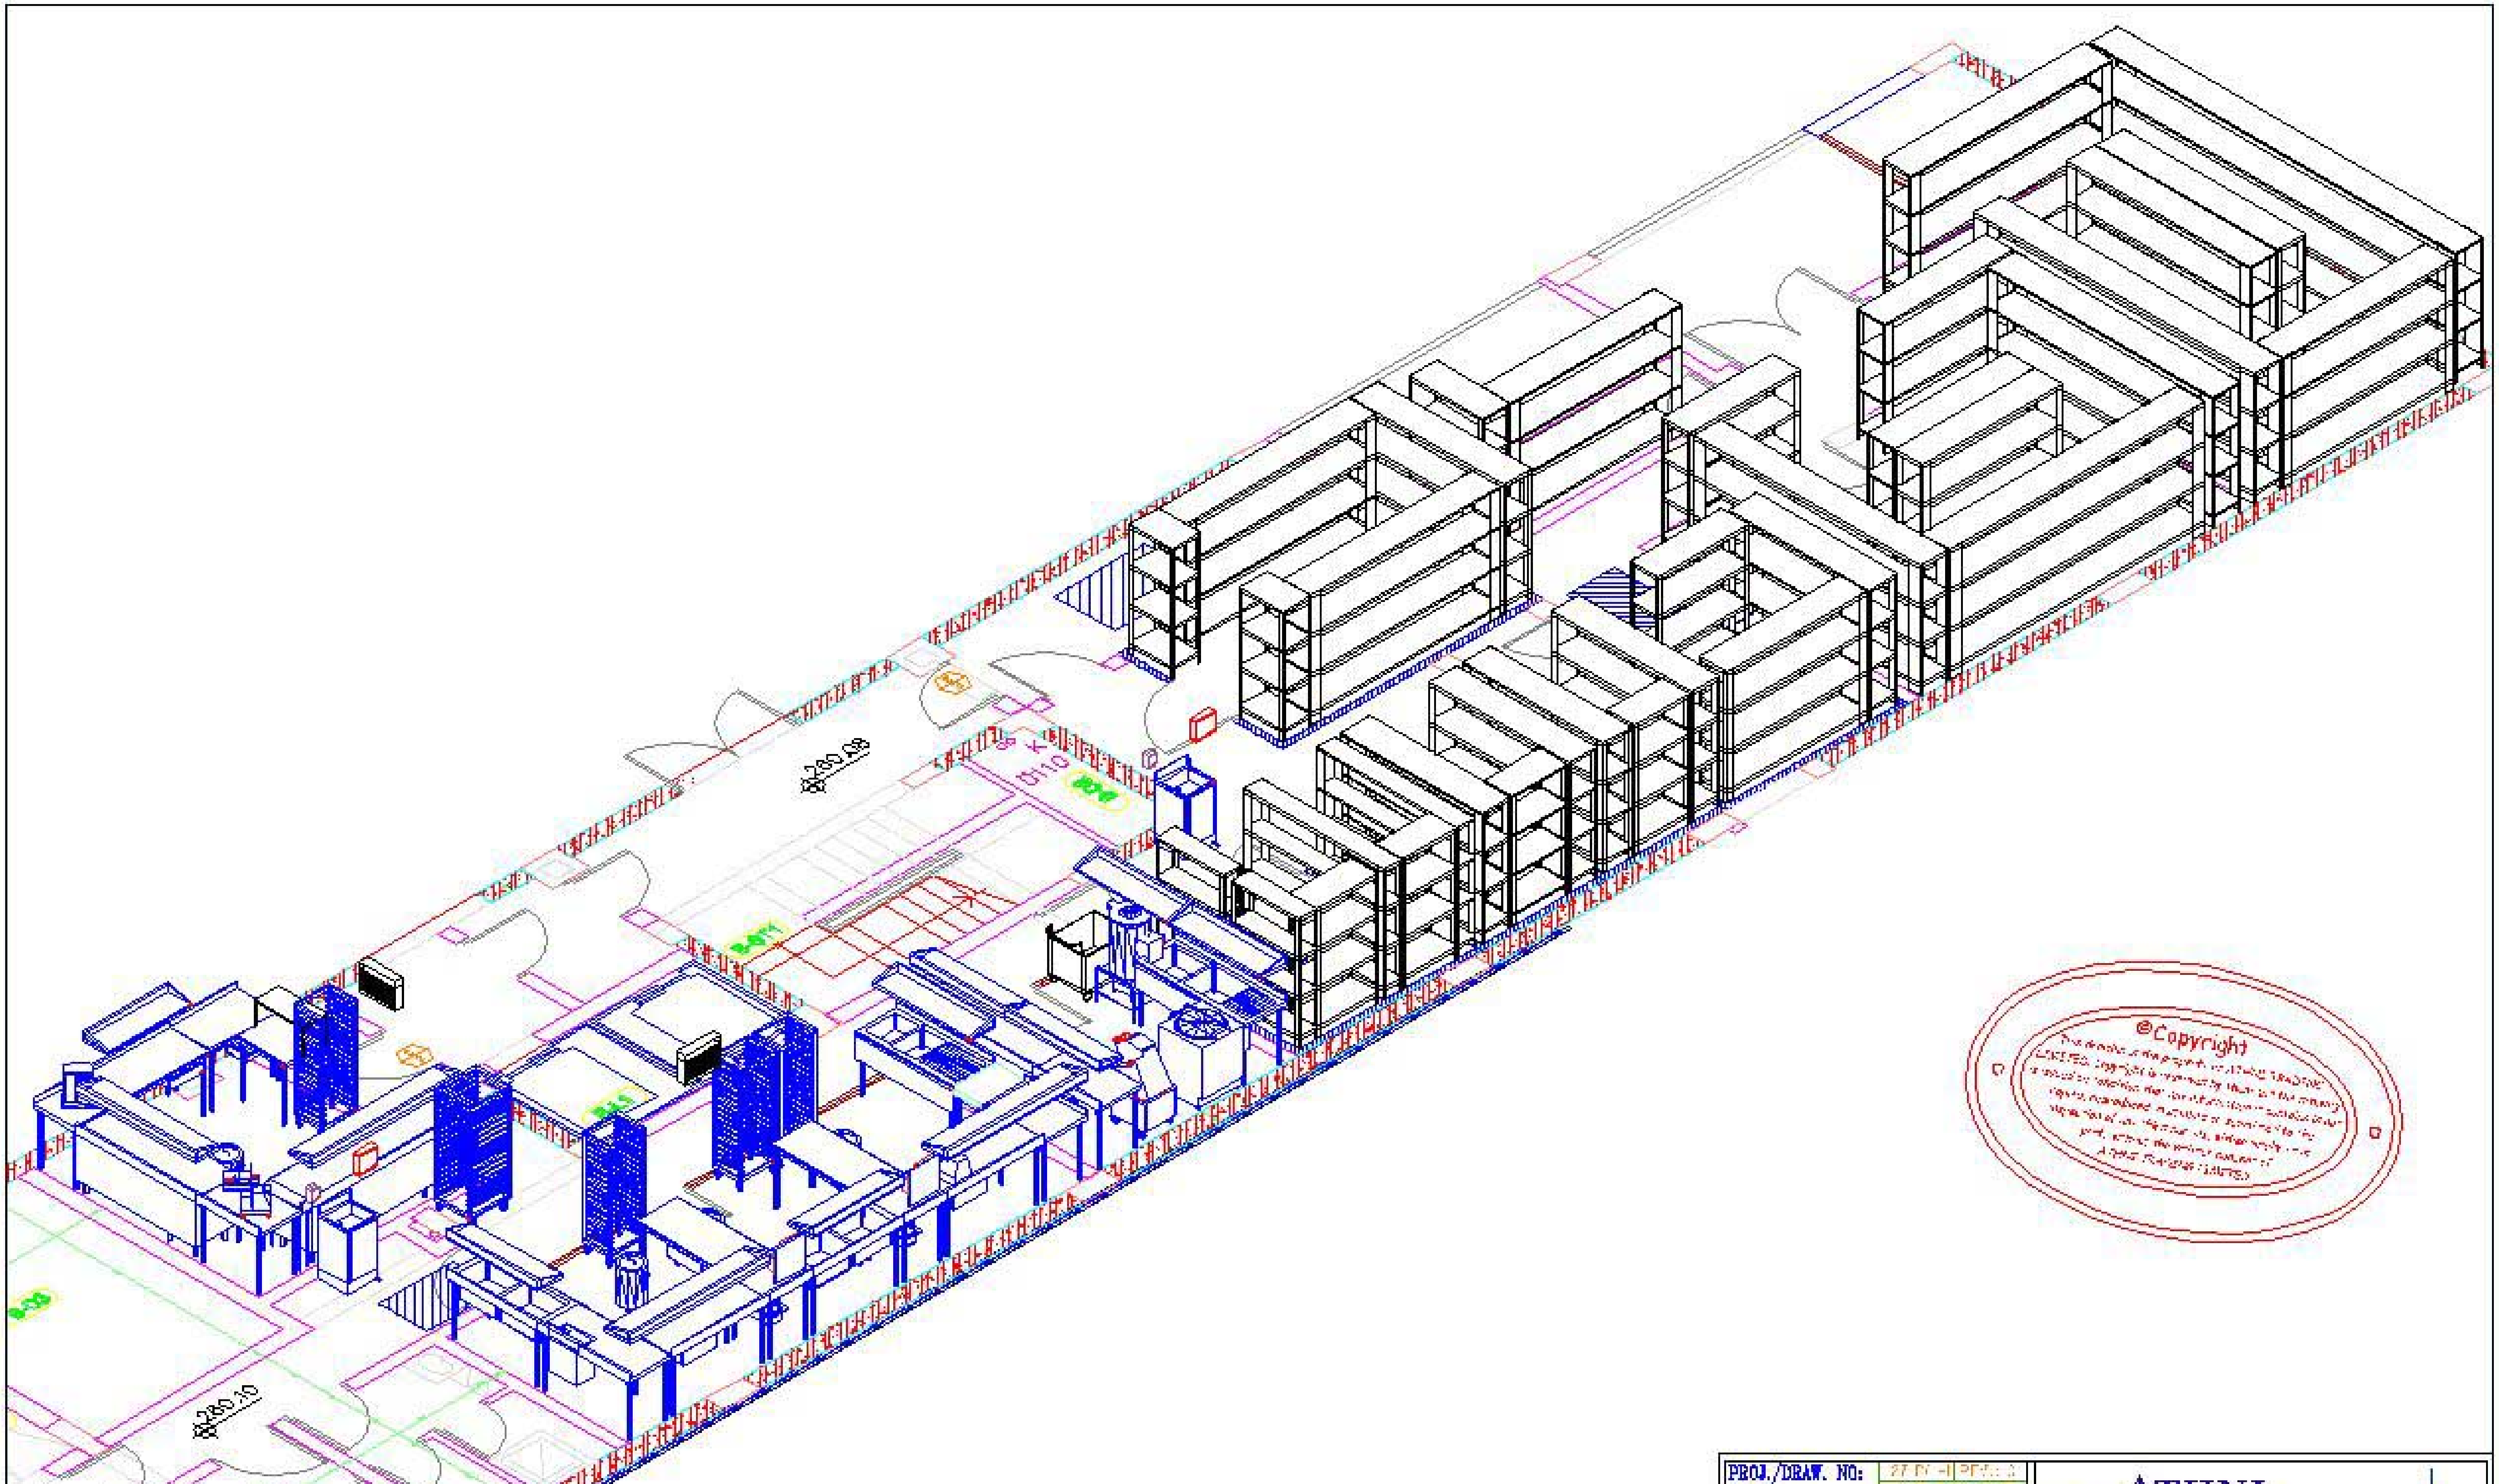

We acknowledge receipt of the drawing under the copyright clauses as herein mentioned.

NAME: ....

SIGNATURE: ....

DATE: ....

PROJ./DRAW. NO:	[illegible]
SCALE:	NOT TO SCALE
CAD FILE:	[illegible]
PAPER SIZE:	[illegible]
DESIGNED BY:	[illegible]
DATE:	17-5-2010
TECHN. DESIGNER:	AF
CAD DESIGNER:	AF
DATE:	17-5-2010
APPROVED:	
ISSUED TO:	

ATHNI TRADING LTD

E-mail: athninai@logos.cy.net

FORUM GREEK PRIVATE SCHOOL

BASEMENT KITCHEN SW ISOMETRIC VIEW

© In the event of no cooperation ATHNI TRADING LTD has the right to inspect the final equipment lay out at site when concluded