


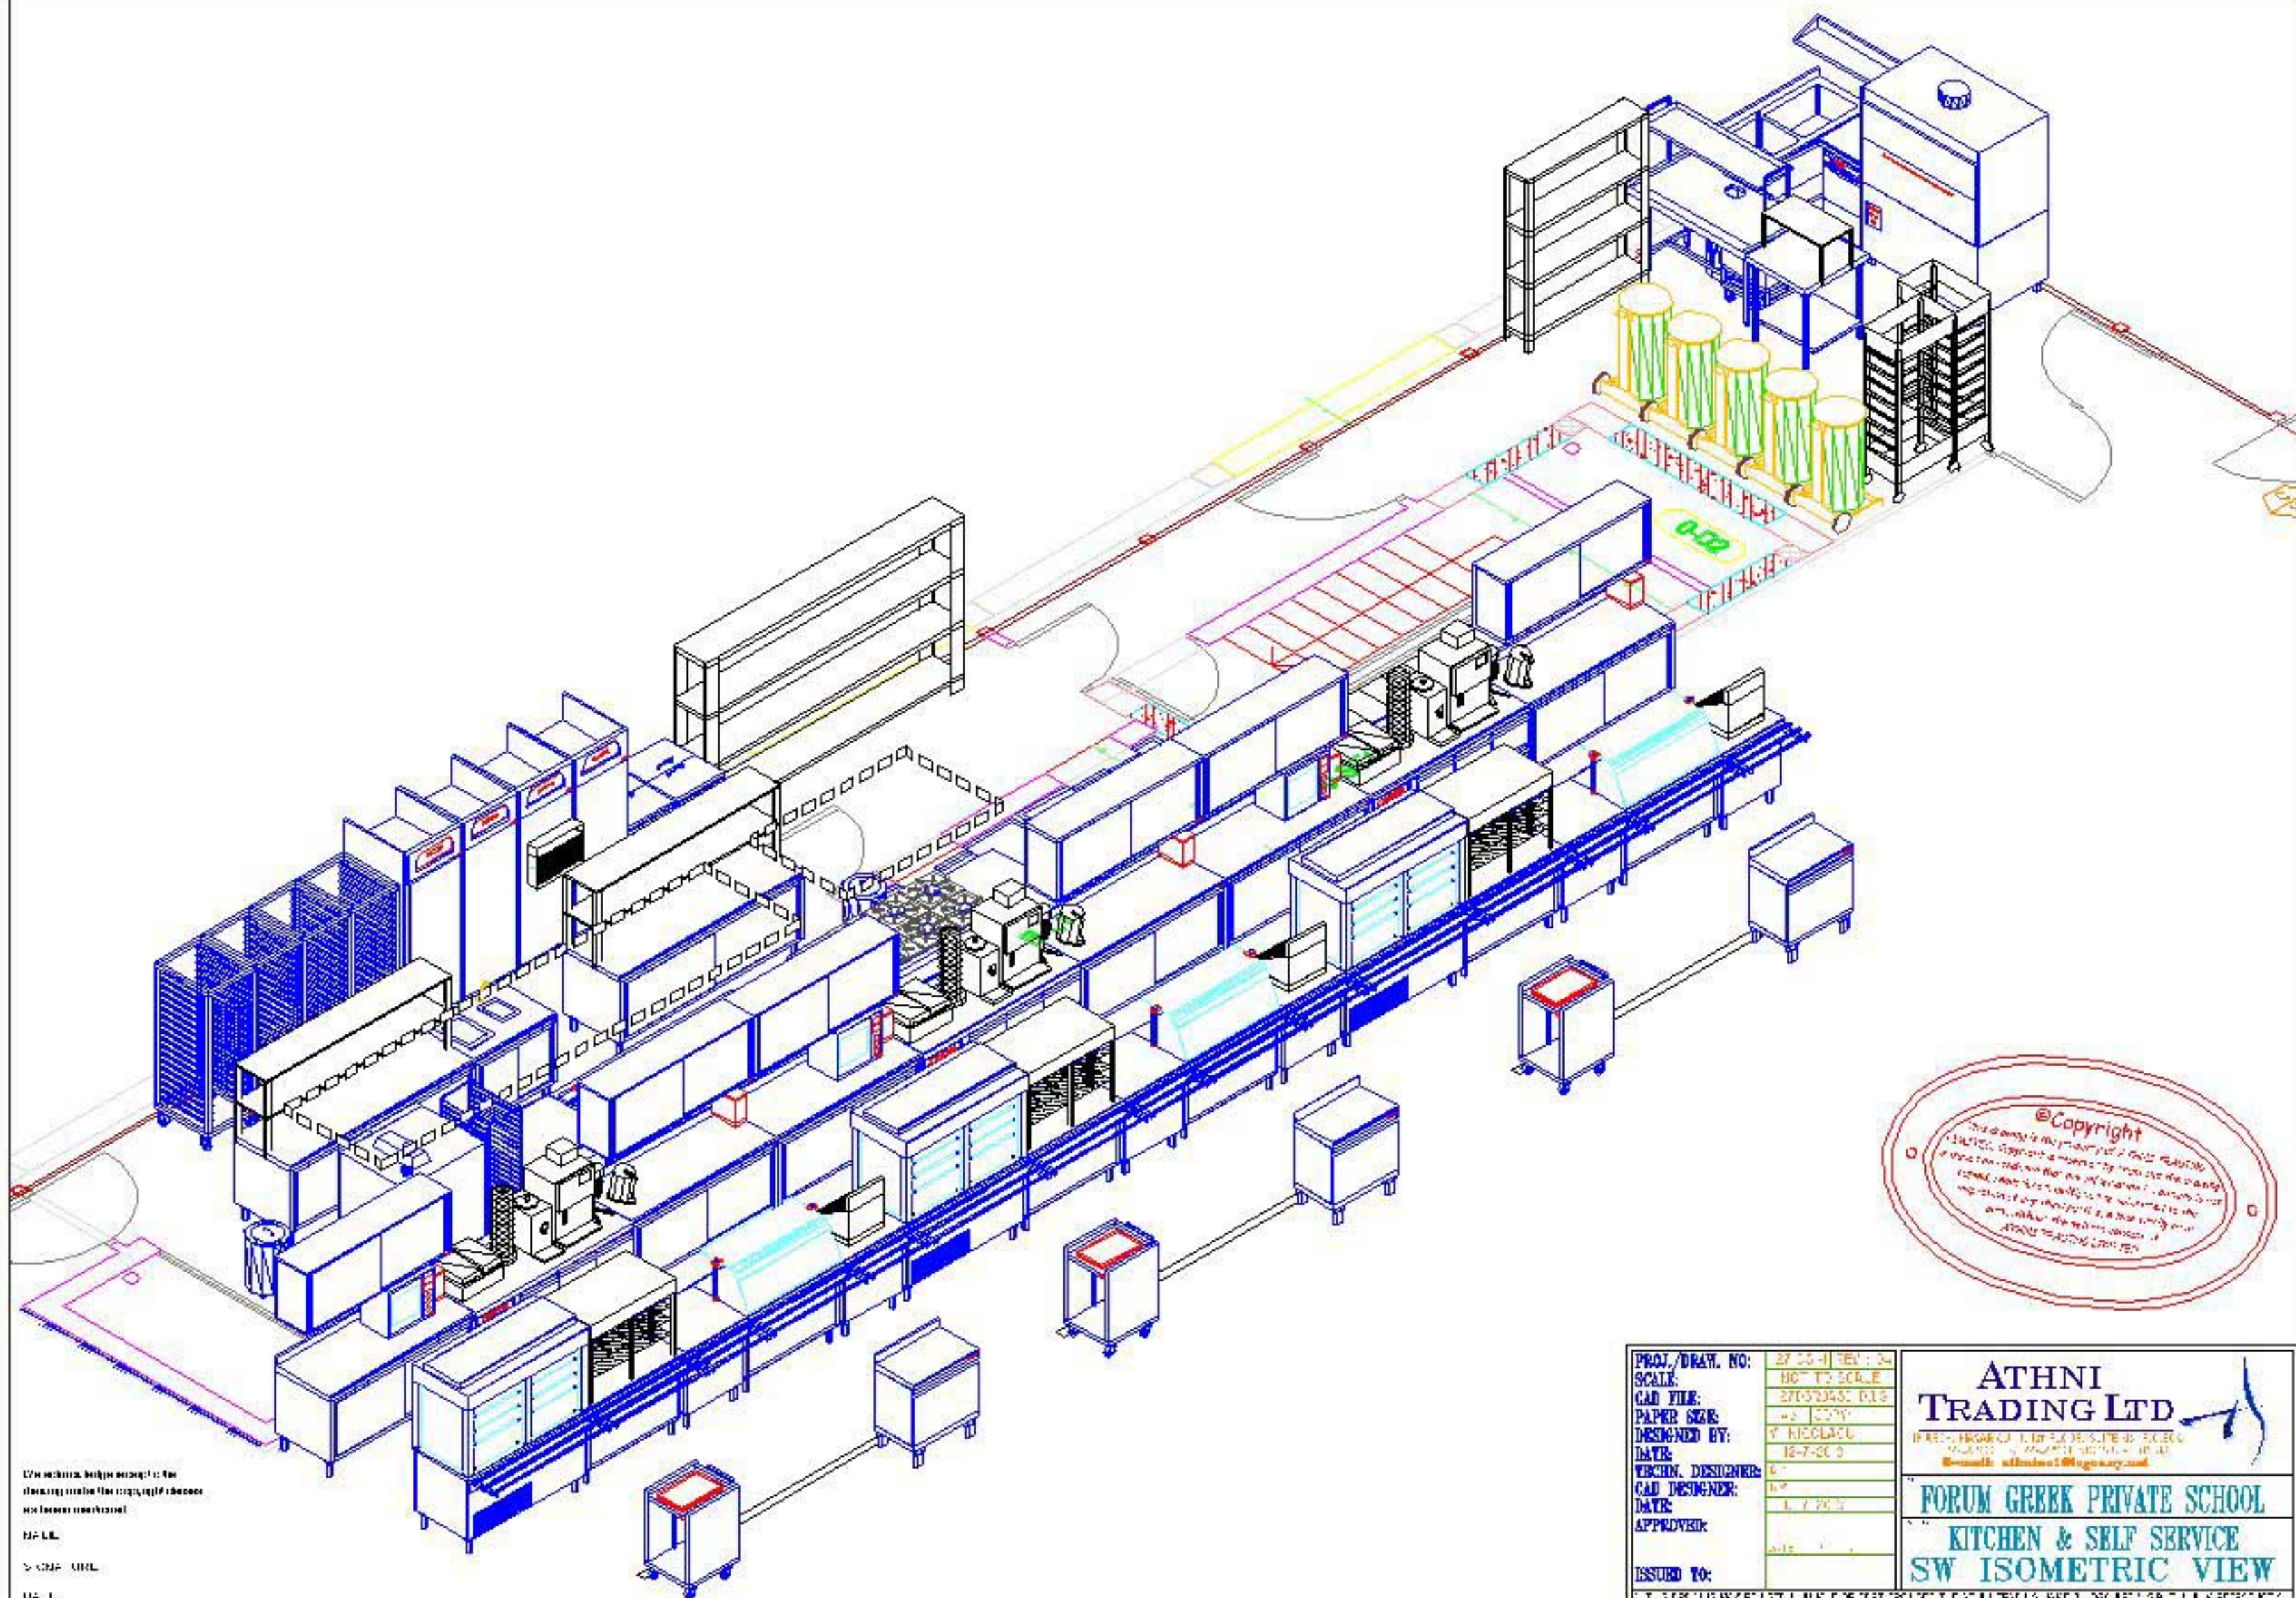


DATE:

BY:

DATE:

PROJ./DRAW. NO:	27-00-1	REV:	04
CAD FILE:	27052345.DWG		
PAPER SIZE:	A3		
DESIGNED BY:	Y. NICOLAOU		
APPROVED:			
ISSUED TO:			

ATHNI TRADING LTD

FORUM GREEK PRIVATE SCHOOL
KITCHEN & SELF SERVICE
SW ISOMETRIC VIEW