



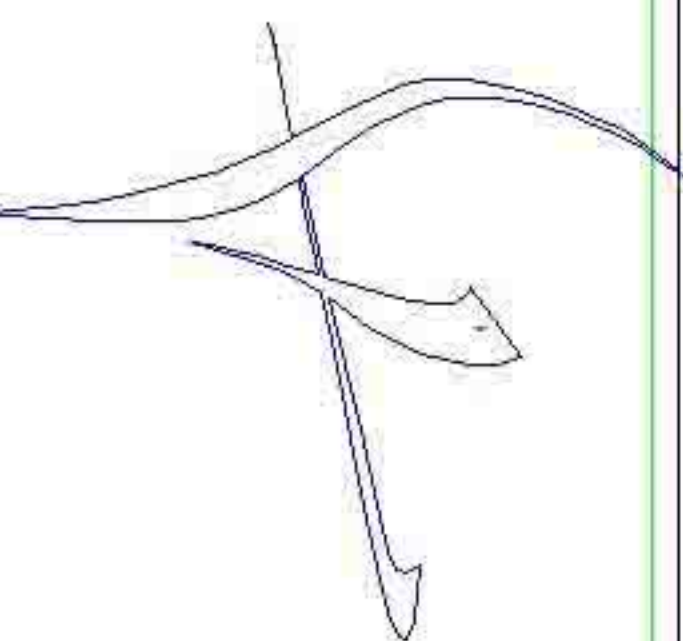

ATHNI TRADING LTD

15 STASINOS AVE. 2ND FLOOR, OFFICE NO 5 P.O. BOX 21925
TEL: 02-765300 FAX: 02-757159 NICOSIA - CYPRUS

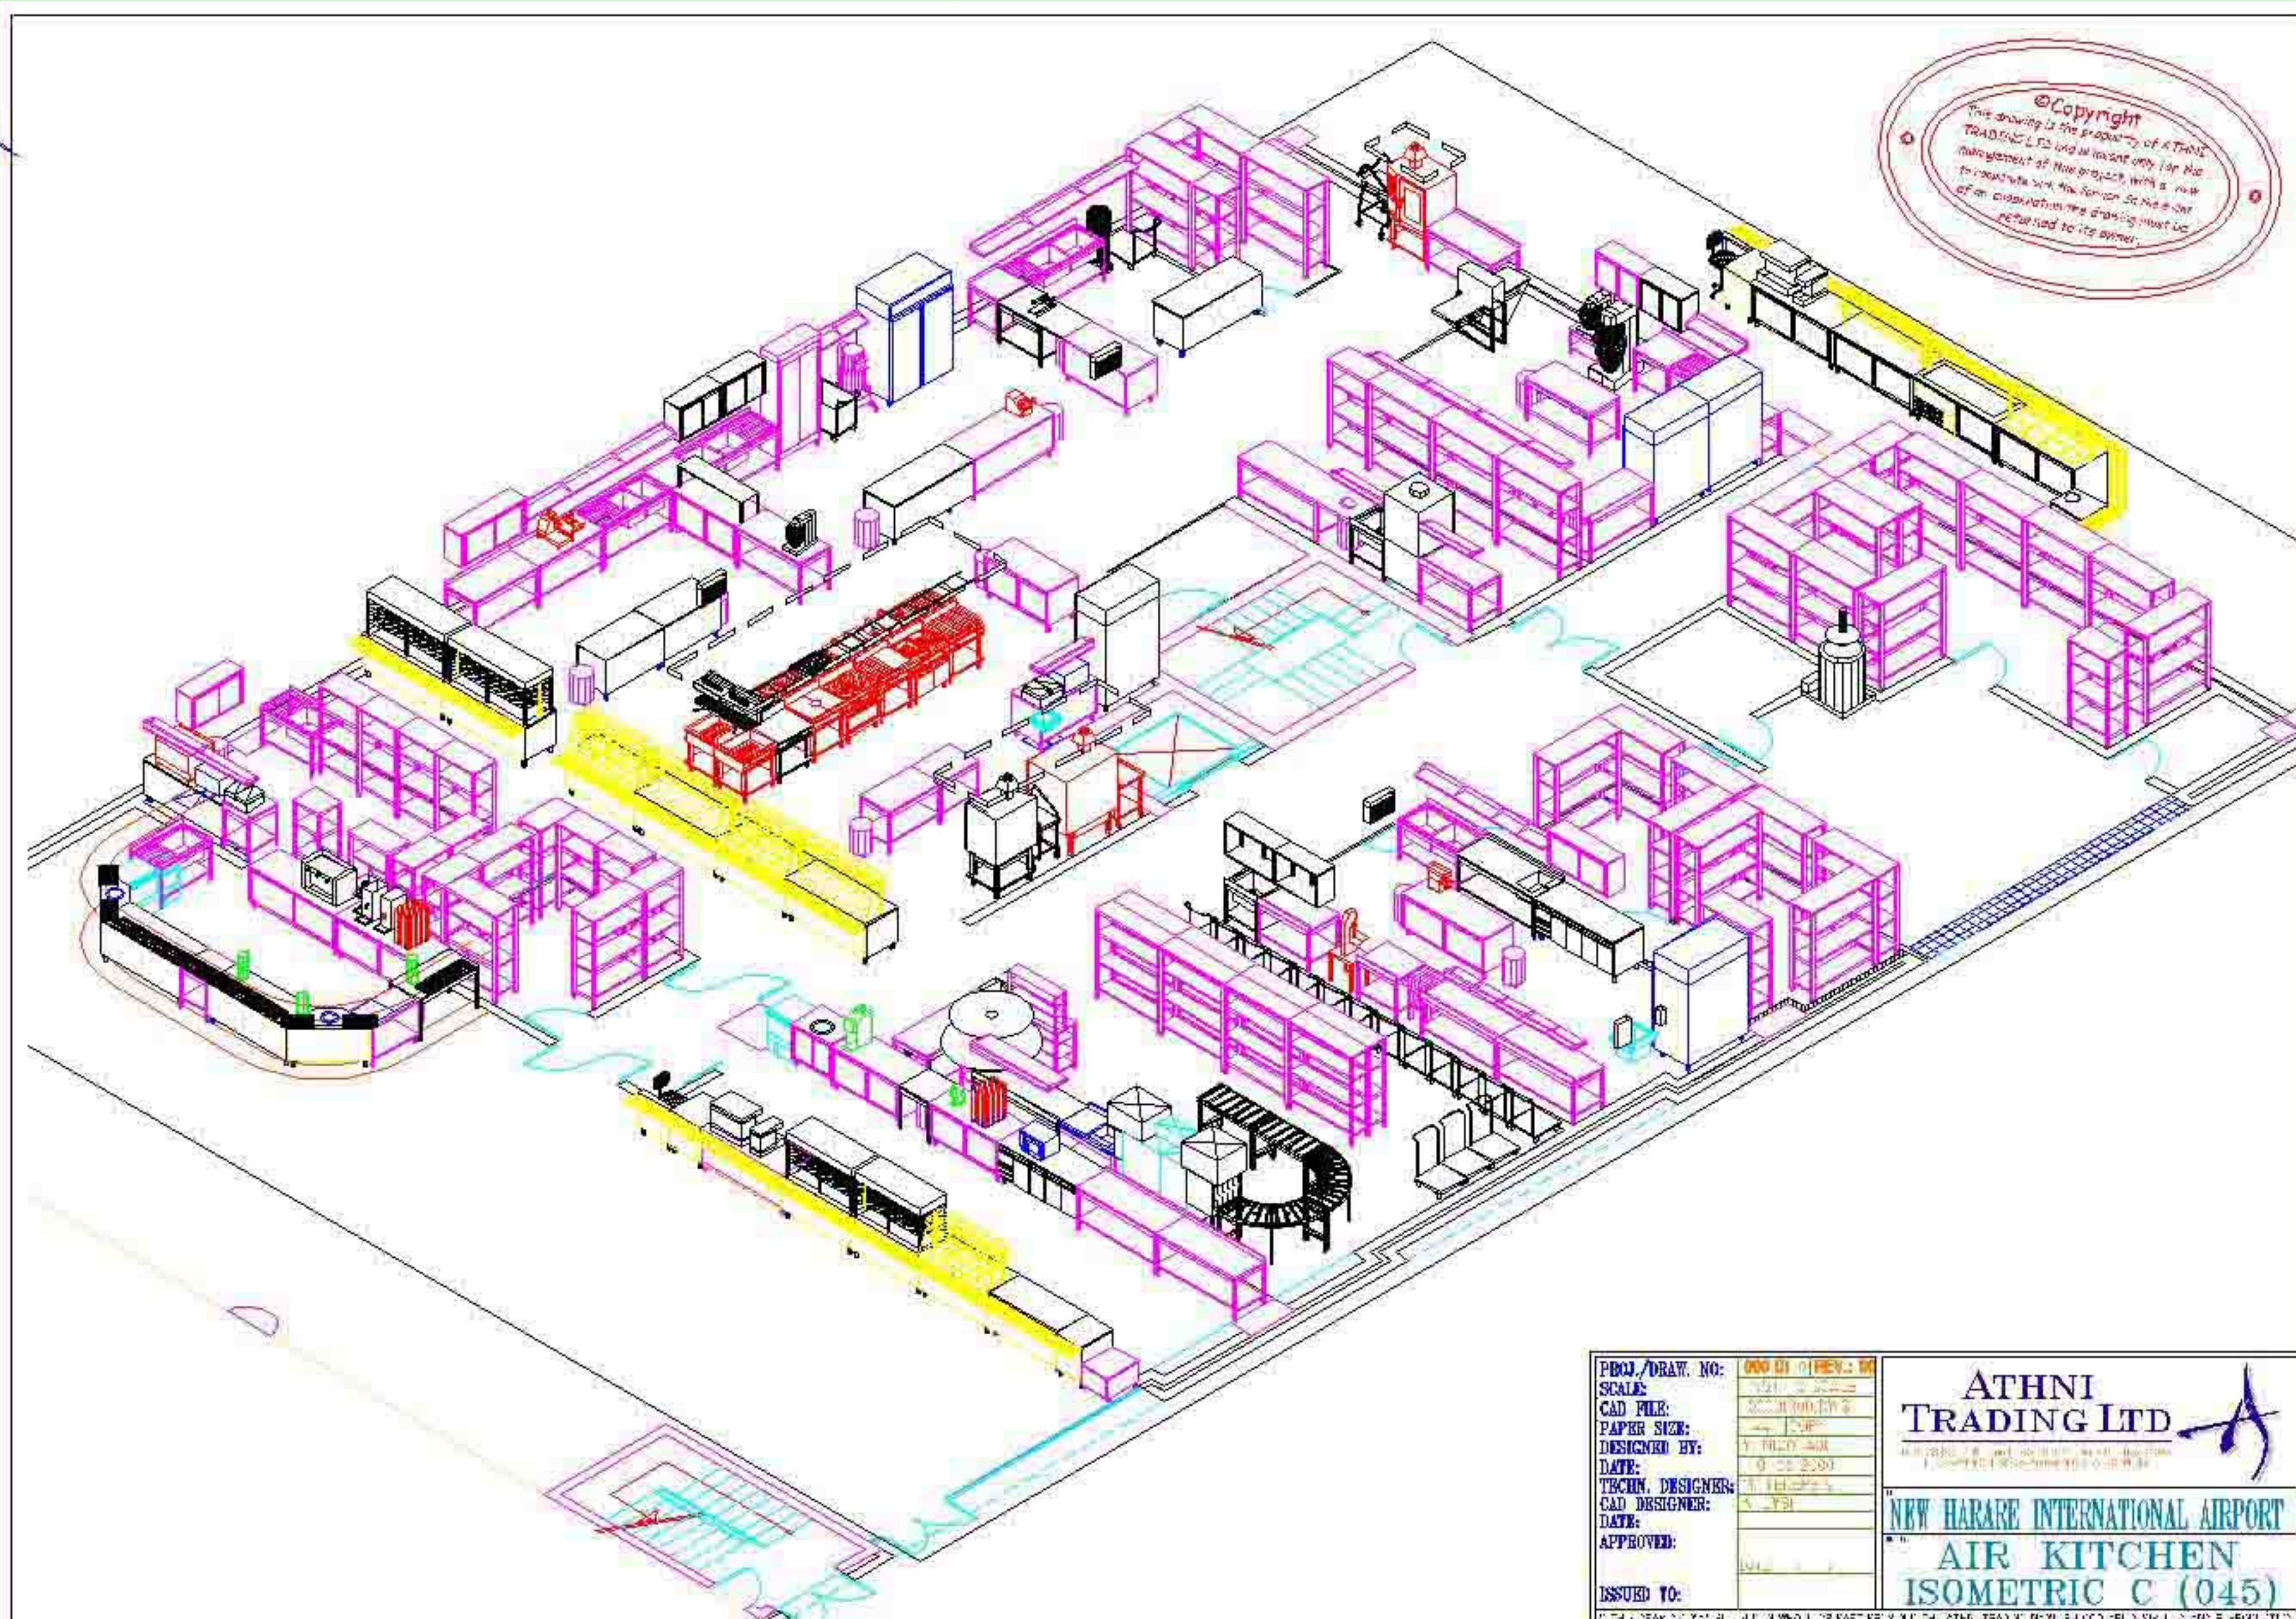

©Copyright
This drawing is the property of ATHNI
TRADING LTD and is loaned only for the
management of this project, with a view
to construction. The design is not
an original drawing and must be
returned to its owner.

PROJ./DRAW. NO:	000 01 01 REV. 01
SCALE:	1:100
CAD FILE:	000 01 01
PAPER SIZE:	A3
DESIGNED BY:	Y. FILIOU
DATE:	10.05.2000
TECHN. DESIGNER:	Y. FILIOU
CAD DESIGNER:	Y. FILIOU
DATE:	10.05.2000
APPROVED:	
ISSUED TO:	

**ATHNI
TRADING LTD**

NEW HARARE INTERNATIONAL AIRPORT

**AIR KITCHEN
ISOMETRIC C (045)**

In the event of no cooperation ATHNI TRADING LTD has the right to inspect the final equipment layout at site when concluded