


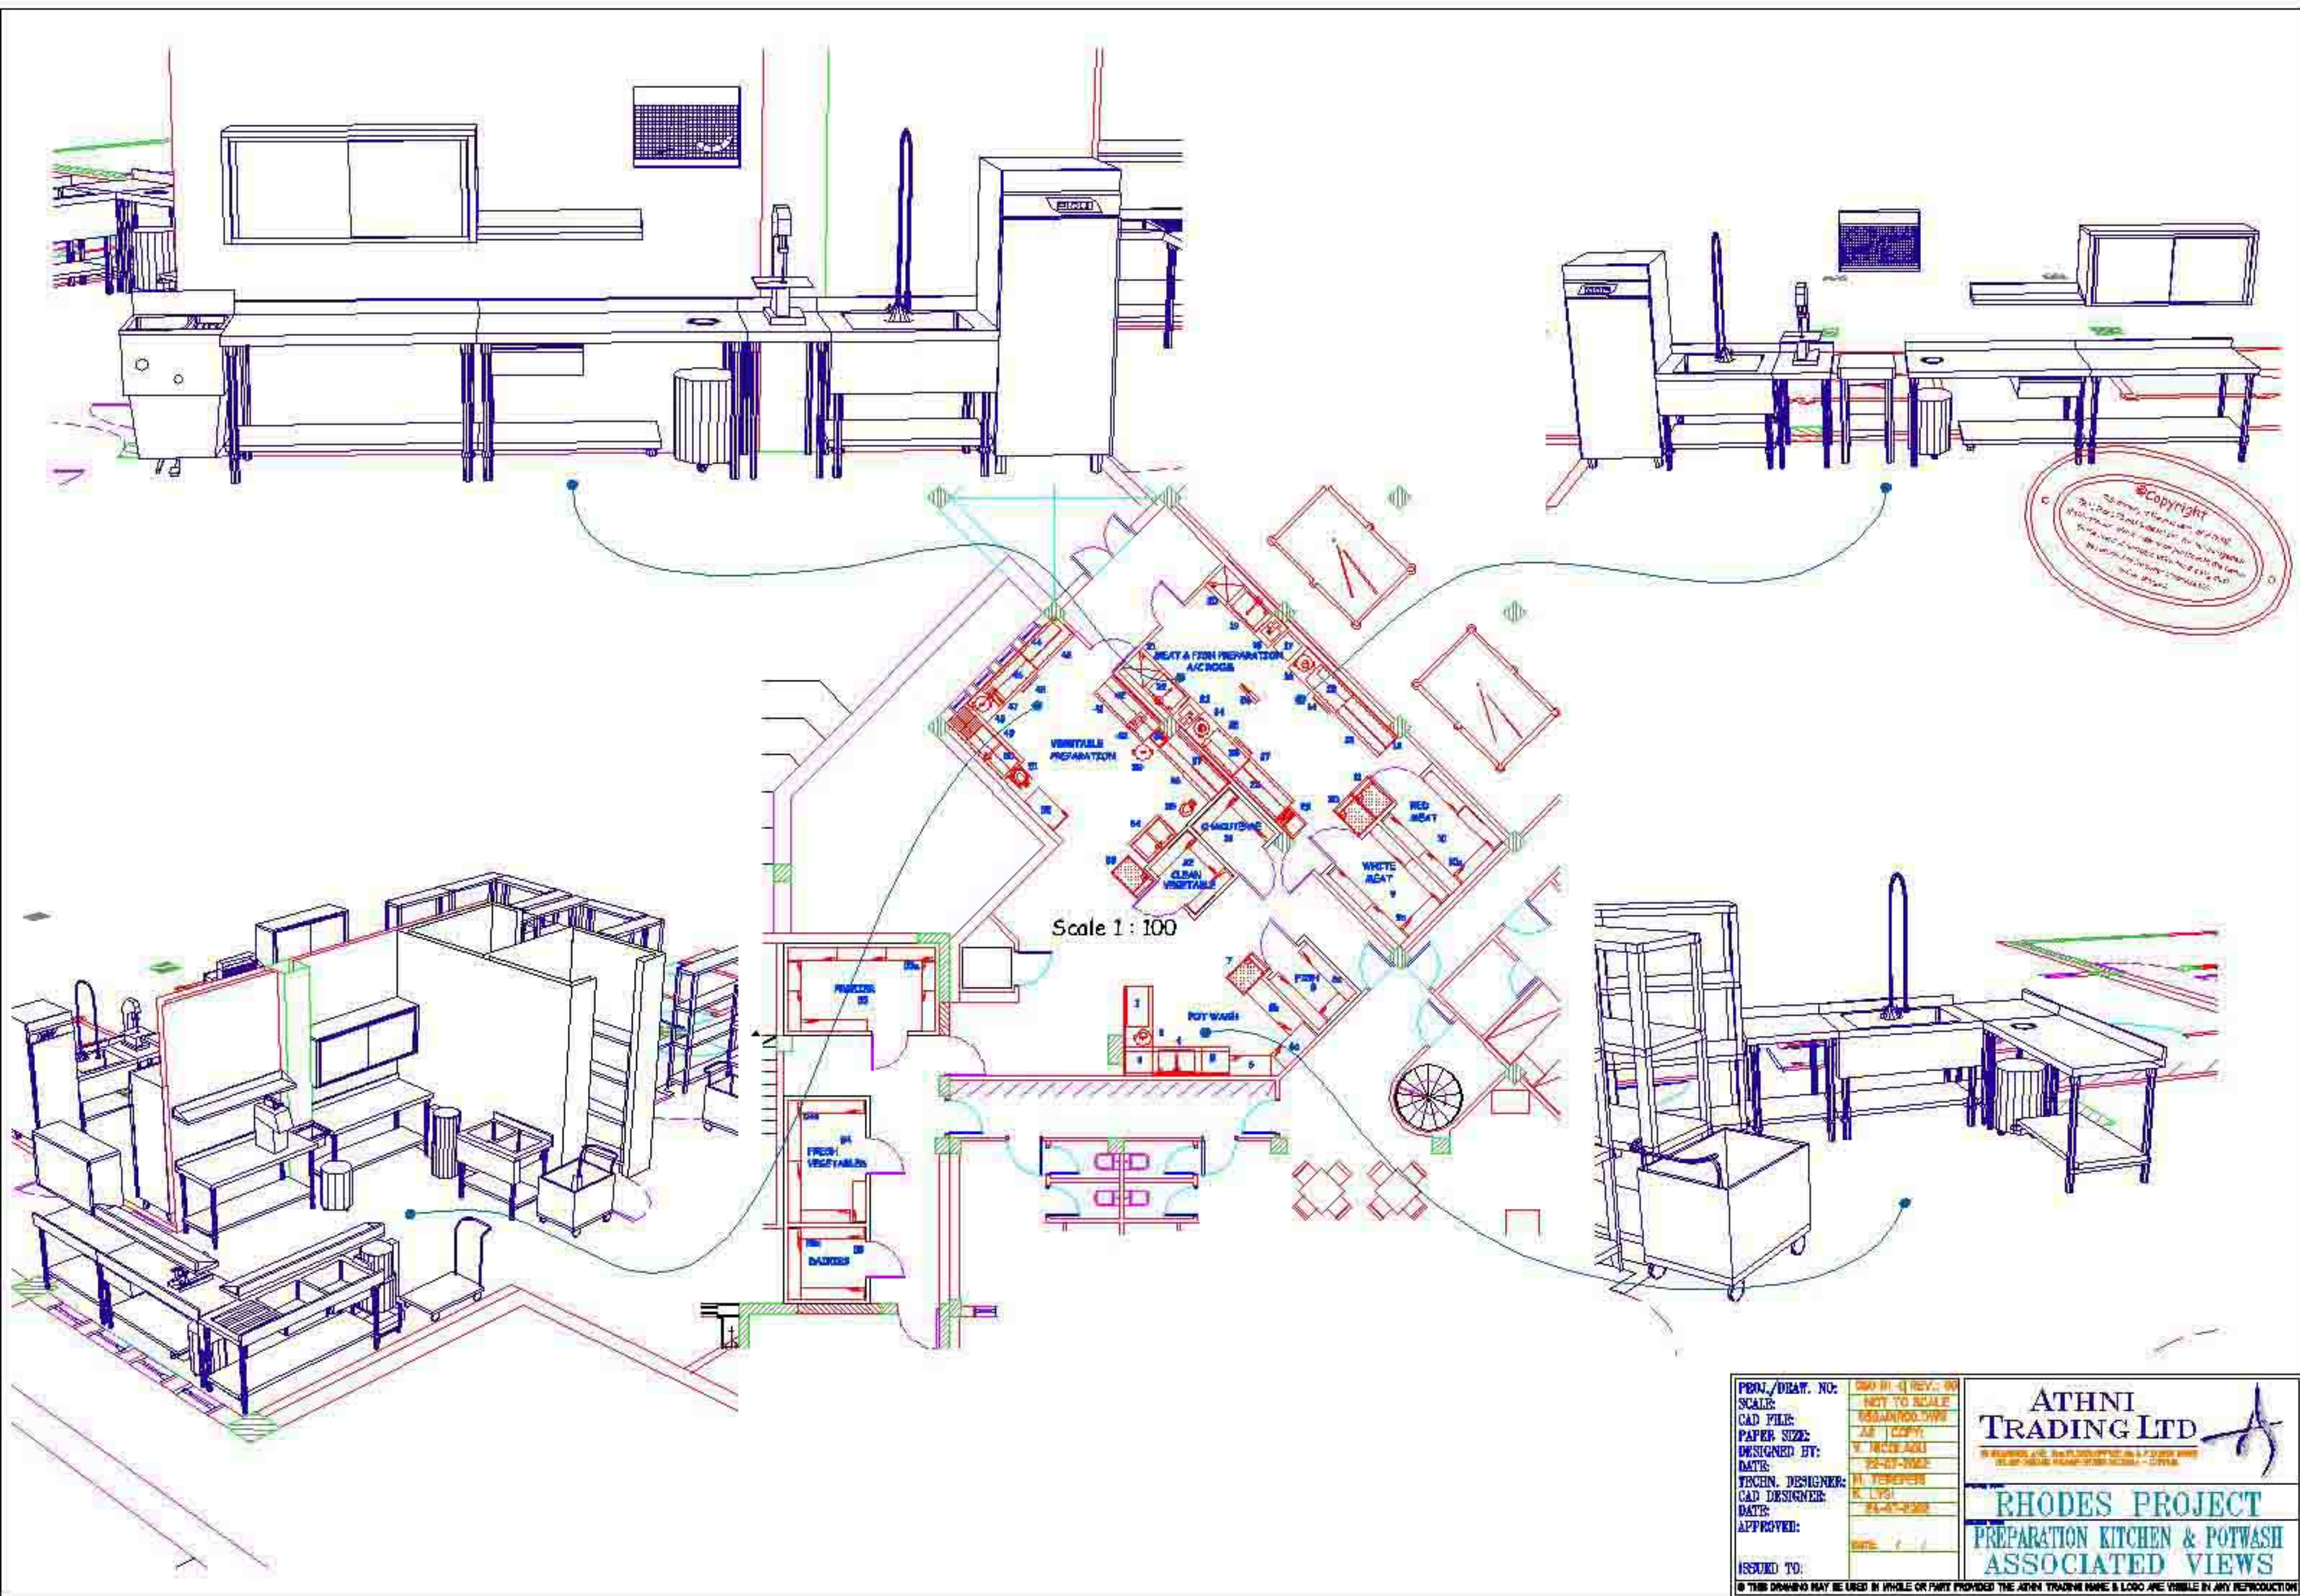

PROJ./DRAW. NO: 0001-1 (REV. 00)
 SCALE: NOT TO SCALE
 CAD FILE: 0001-1-0001.dwg
 PAPER SIZE: A3 COPY
 DESIGNED BY: V. NIKOLAOU
 DATE: 22-07-2002
 TECHN. DESIGNER: H. PERSSON
 CAD DESIGNER: K. LYI
 DATE: 24-07-2002
 APPROVED:
 ISSUED TO:

ATHNI TRADING LTD

15, KALAMAKI AVE. 11527 ATHENS 11527 GREECE
 TEL: 01-4946 4646 FAX: 01-4946 4646

RHODES PROJECT
PREPARATION KITCHEN & POTWASH
ASSOCIATED VIEWS

© THIS DRAWING MAY BE USED IN WHOLE OR PART PROVIDED THE ATHNI TRADING NAME & LOGO ARE VISIBLE IN ANY REPRODUCTION