


ATHNI TRADING LTD

15 STASINOS AVE. 2ND FLOOR, OFFICE No 5 P.O. BOX 21925
TEL: 02-765300 FAX: 02-757159 NICOSIA - CYPRUS

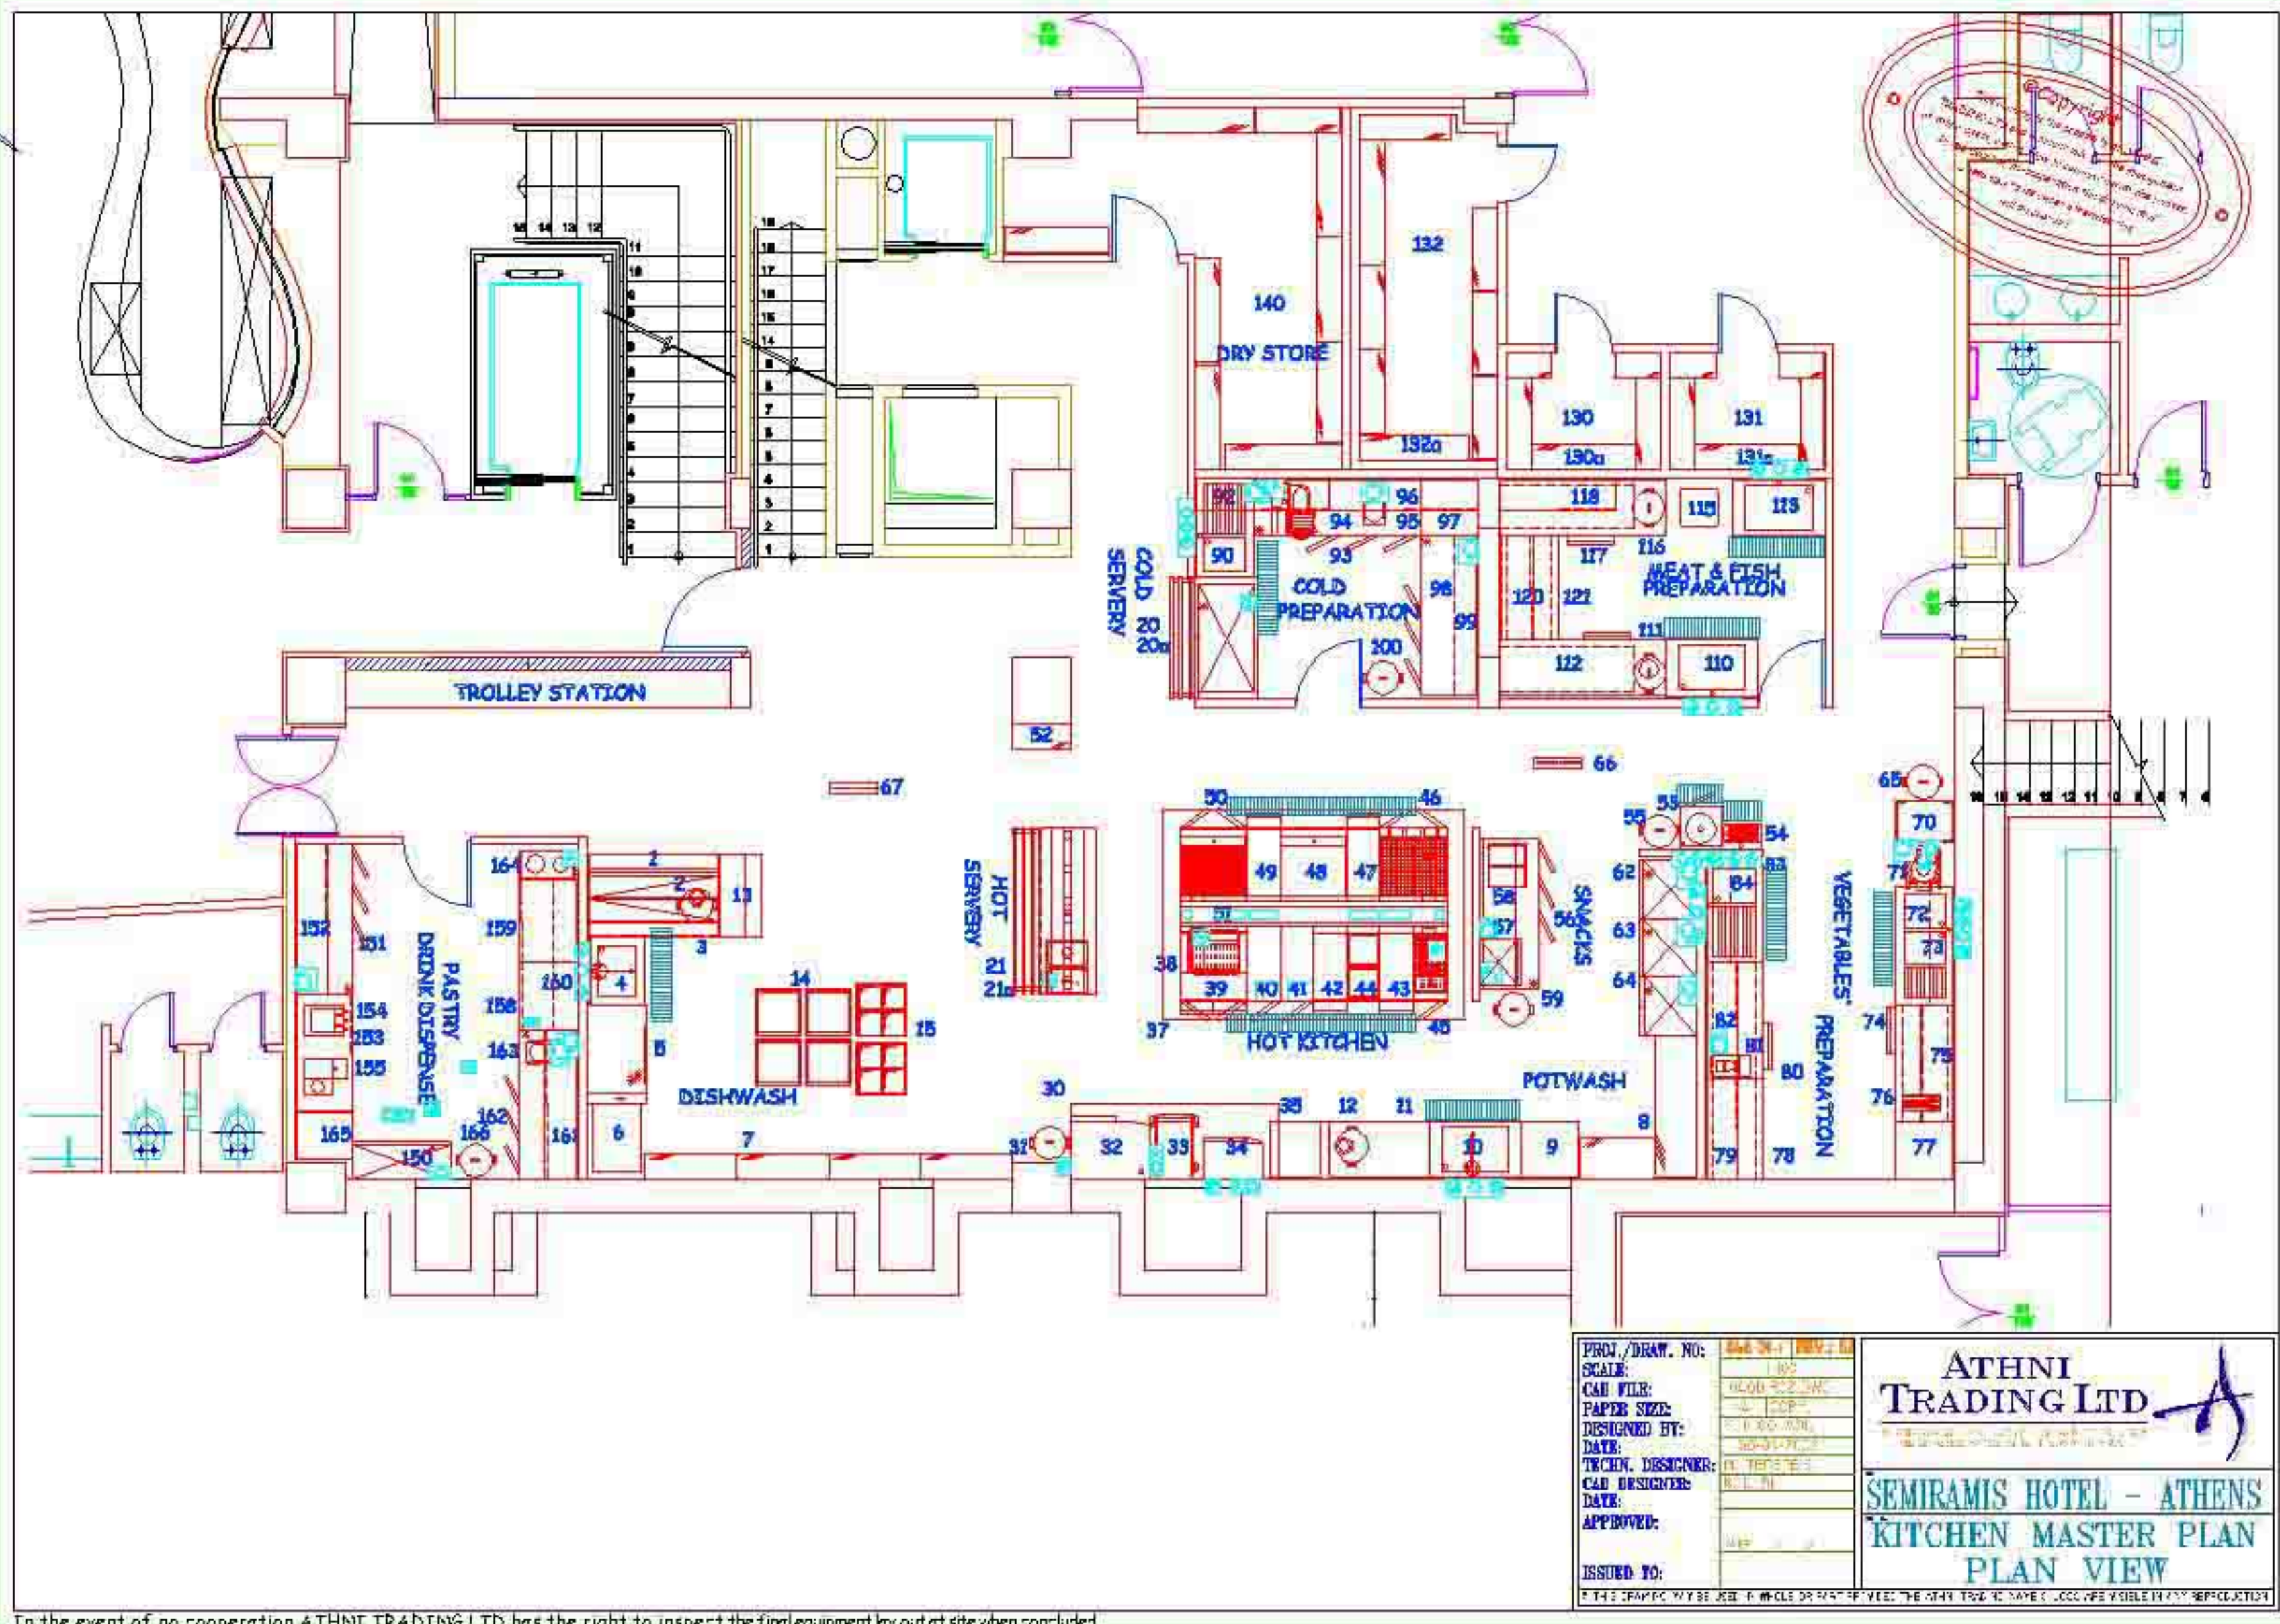

PROJ./DRAW. NO:	100
SCALE:	1:100
CAD FILE:	1000000.dwg
PAPER SIZE:	A3
DESIGNED BY:	1000000
DATE:	10/10/2000
TECHN. DESIGNER:	1000000
CAD DESIGNER:	1000000
DATE:	10/10/2000
APPROVED:	
ISSUED TO:	

ATHNI TRADING LTD

SEMIRAMIS HOTEL - ATHENS
KITCHEN MASTER PLAN
PLAN VIEW

In the event of no cooperation ATHNI TRADING LTD has the right to inspect the final equipment layout at site when concluded