©Copyright

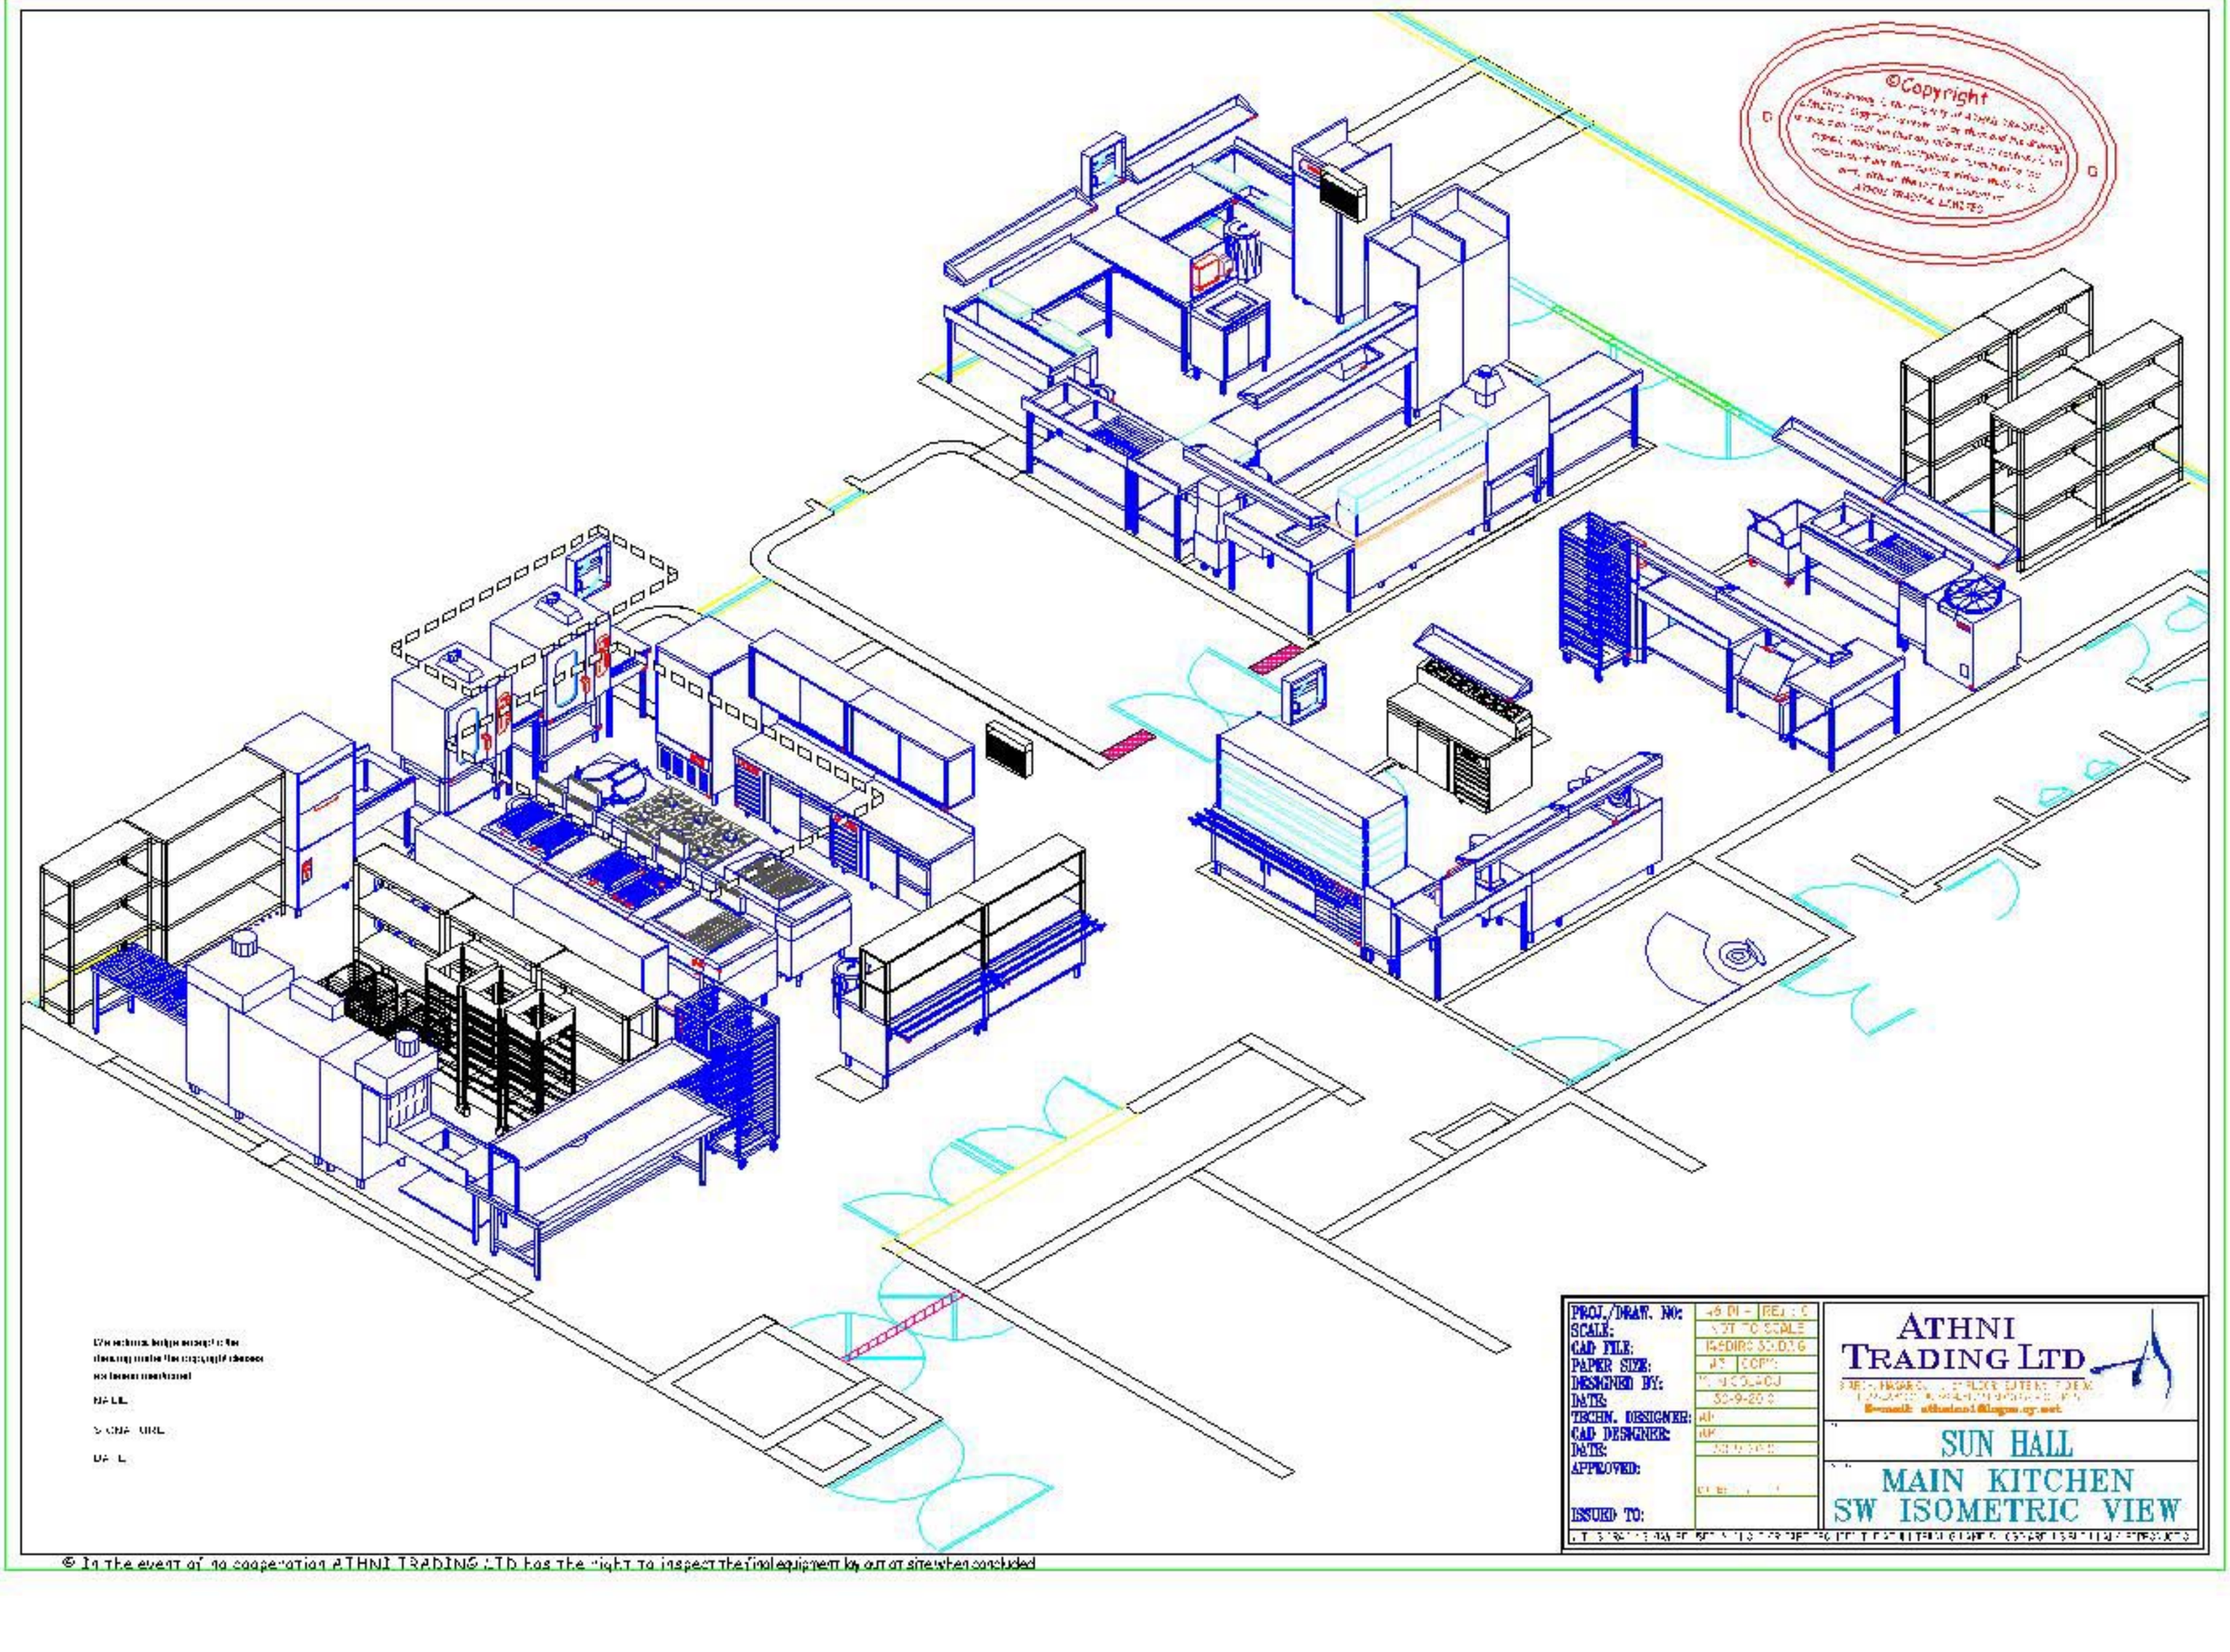

PROJ./DRAW. NO:	48 01 - REV. : C
SCALE:	NOT TO SCALE
CAD FILE:	1SEDIRS SUN.DTG
PAPER SIZE:	A3 COPY:
DESIGNED BY:	M. NICOLAOU
DATE:	30-9-2003
TECHN. DESIGNER:	AP
CAD DESIGNER:	AP
DATE:	[illegible]
APPROVED:	
ISSUED TO:	

ATHNI TRADING LTD
[illegible] E-mail: athnitr1@cyta.com.cy

SUN HALL

MAIN KITCHEN
SW ISOMETRIC VIEW

© In the event of no cooperation ATHNI TRADING LTD has the right to inspect the final equipment lay out at site when concluded